


BILSTON VNA

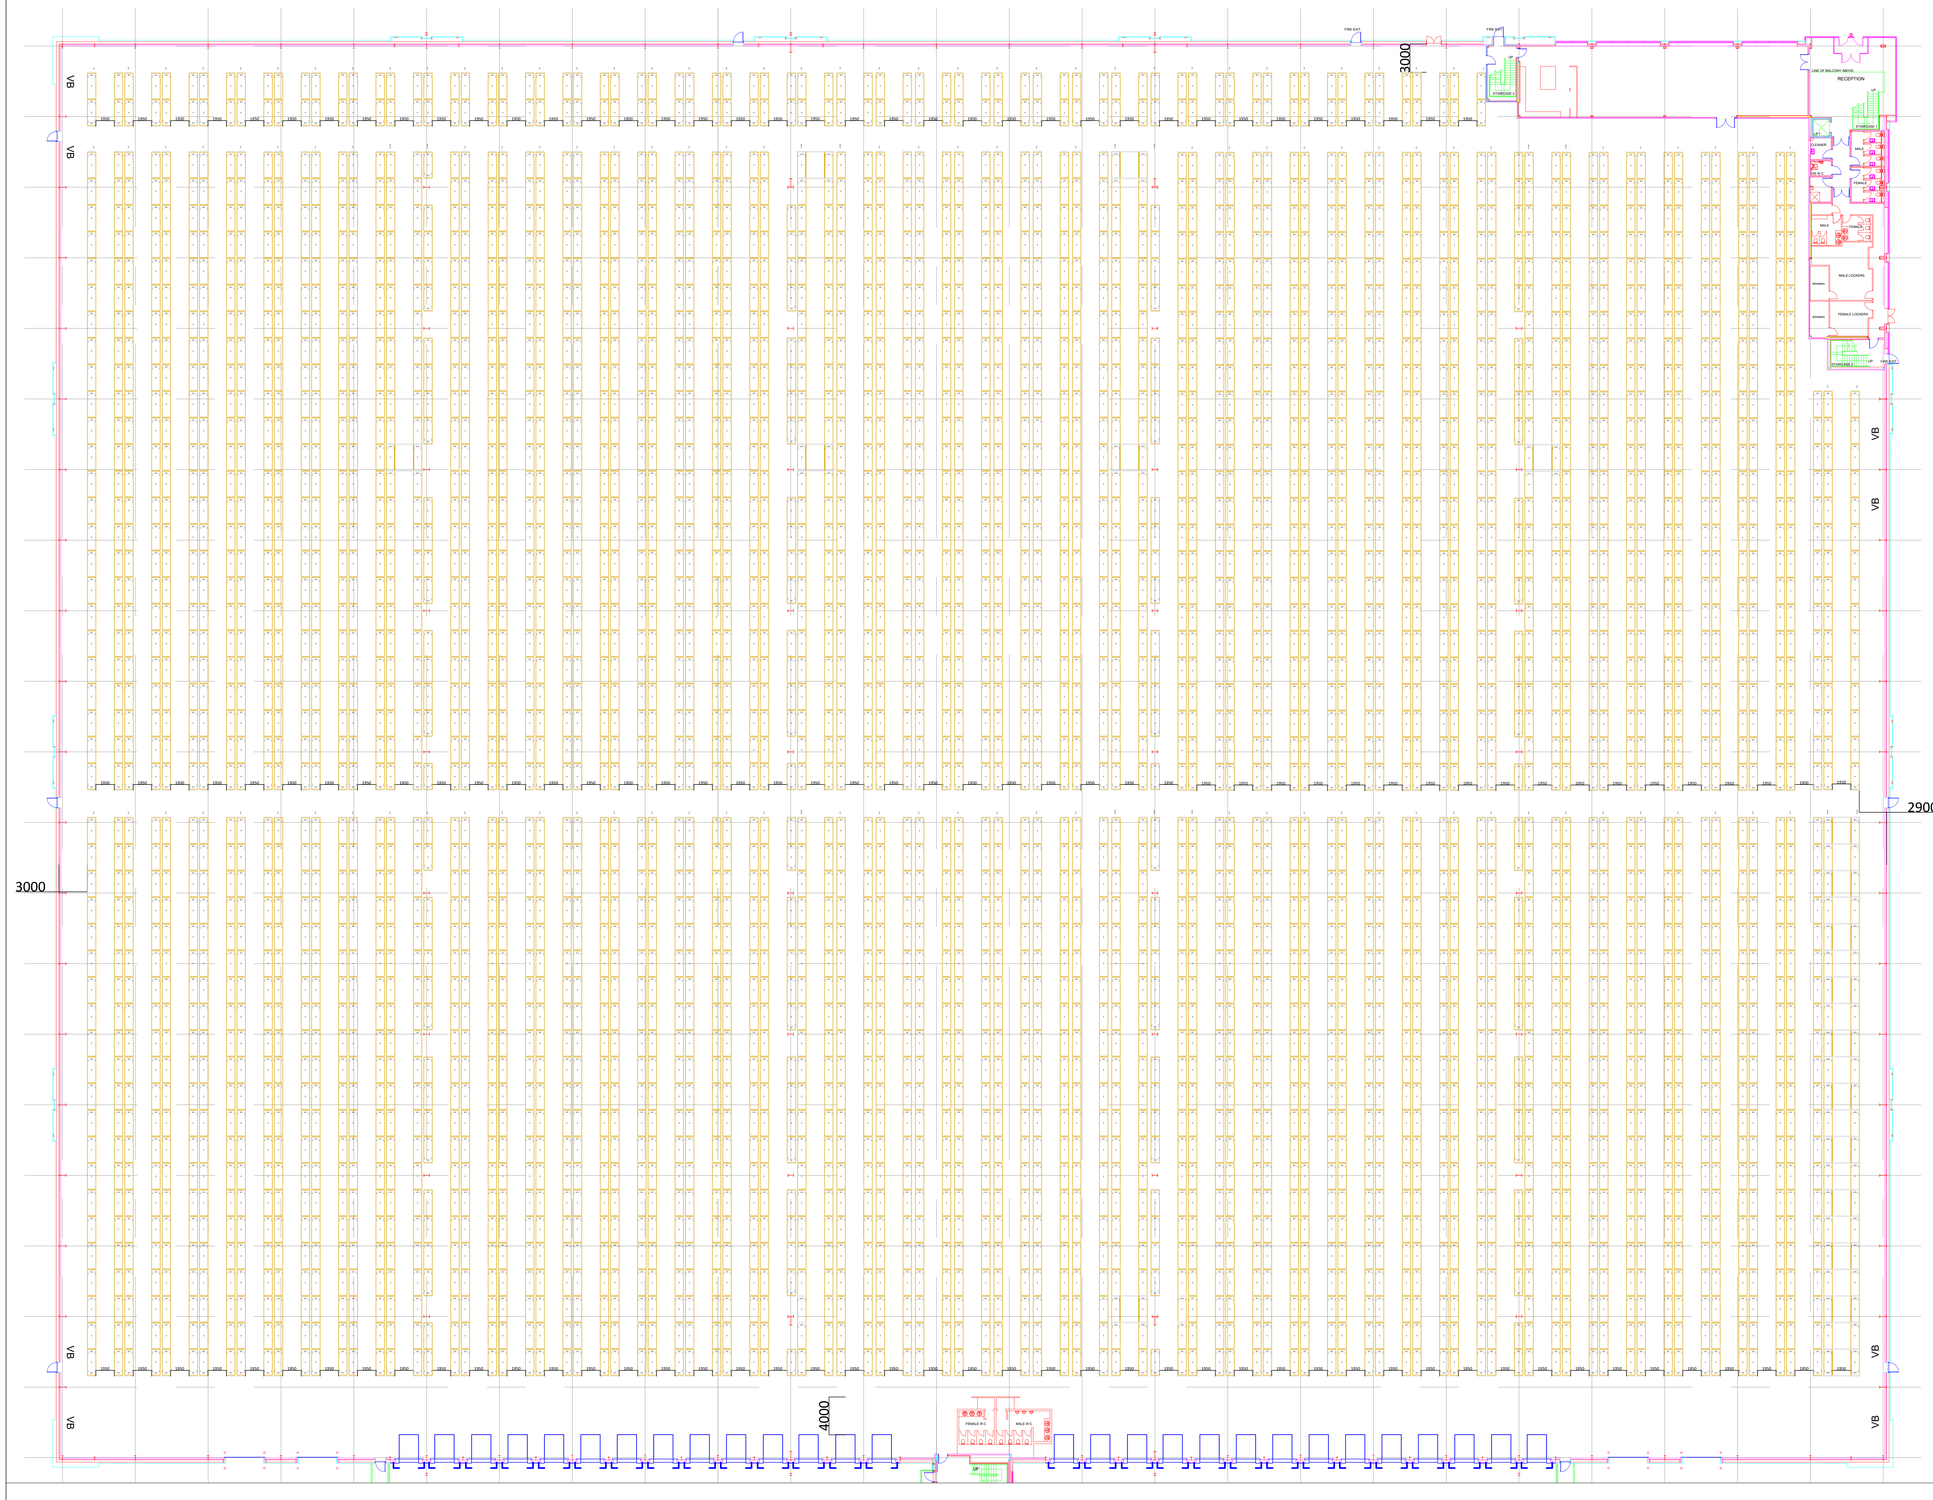

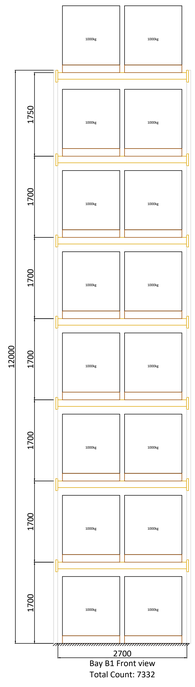

Bay B1 Front view
Total Count: 7332

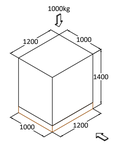

Note :
Load Type : L1 Pallet
Capacity : 244536 Pallet(s)

68928 PALLETS

All pallet racking point load figures are unfactored and are combined dead and imposed loads.
For Pallet Racking a dead load allowance of 3.5% of the weight of stored product has been allowed.

Whittan

Whittan Group
Link House, Hatchfield 6, Telford, TF7 4LN, United Kingdom
www.whittan.com
T: +44 (0)1952 682 211

This Drawing remains the property of Whittan Group ©

Rev No.	Date	Sign	Description

Storage Solution For: -
Citadel Logistics Centre

Scale:	Drawn By:	Checked By:	Date:	Drawing and Contract number:
DO NOT SCALE	Stole Ampadu	CHECKED BY	17/07/2025	A0(GA)Bilston VNA D360-52685-00399-00

Whilst every attempt has been made to ensure the accuracy of the drawing contained here, measurements are indicative only and no responsibility is taken for any error or omission. Any dimensions critical to the fit of any part must be checked on site prior to manufacture. Any property, ownership, copyright and all rights of exploitation in any form in its contents, record of and in all of the documents associated with this Whittan material shall remain vested in Whittan Limited and Group.